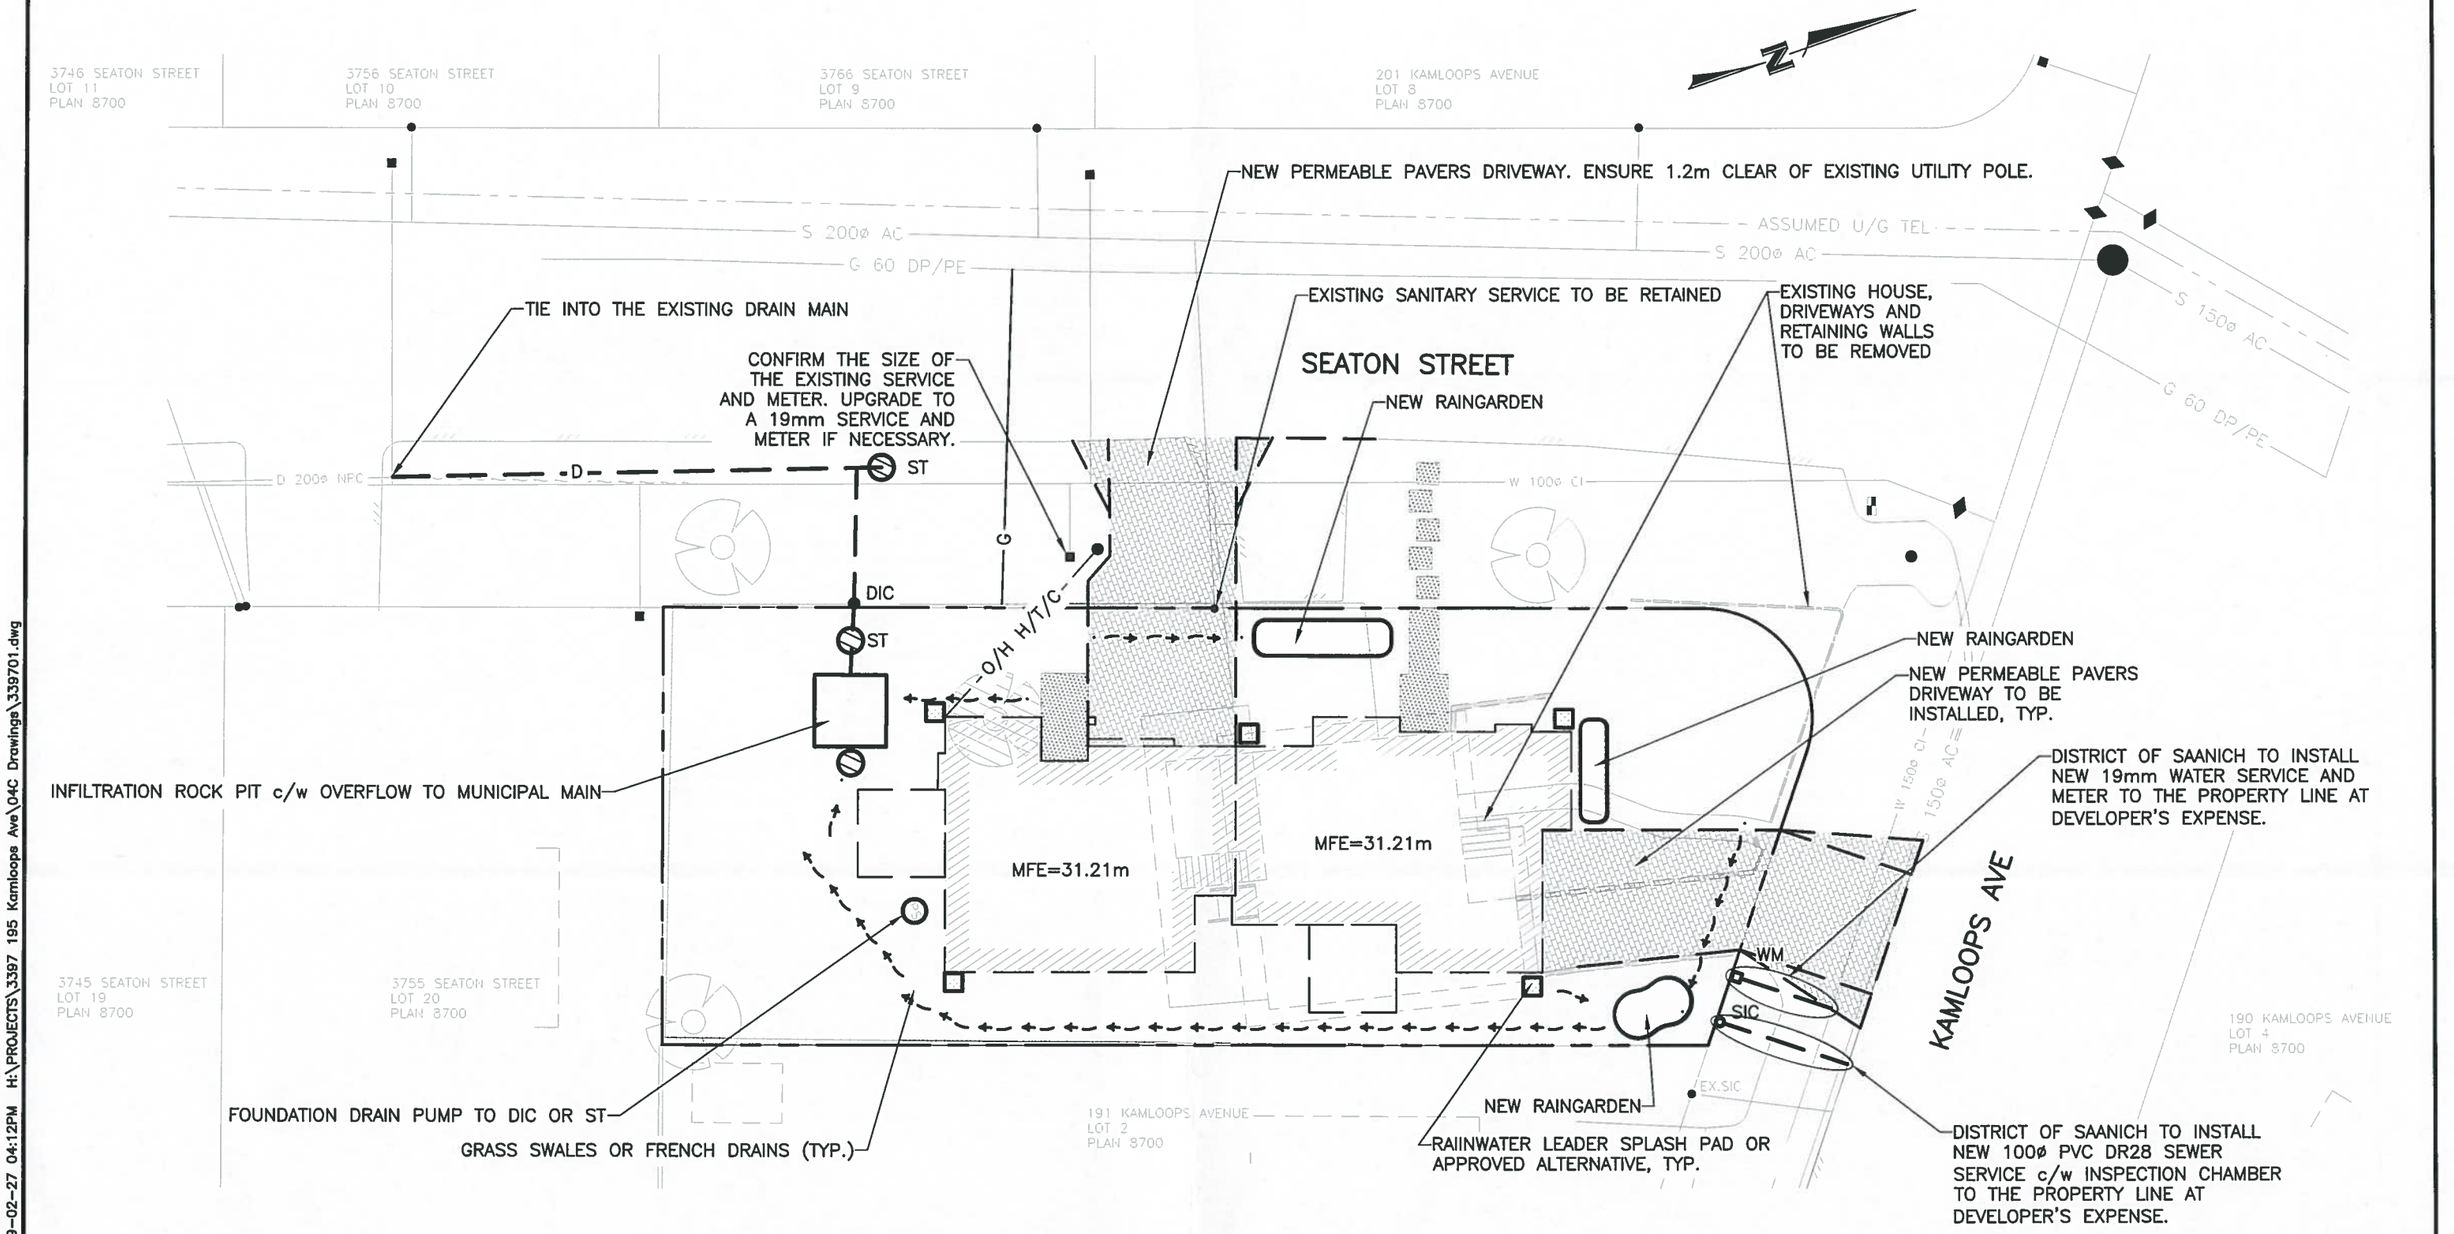


WESTBROOK CONSULTING LTD — 2019-02-27 04:12PM H:\PROJECTS\3397 195 Kamloops Ave\04C Drawings\339701.dwg

| REVISIONS | | | |
|---|---|---|---|
| No. | DESCRIPTION | DATE | SIGN |
| | | | |
| | | | |
| | | | |
| | | | |
| | | | |

| | |
|---|---|
| DESIGNED | KS |
| DRAWN | IK |
| CHECKED | |
| DATE | 190208 |
| B.M. | |
| ELEV. | |
| SCALE Horz. | 1:250 |
| Vert. | |


**WESTBROOK Consulting Ltd.**

#115 - 866 Goldstream Ave., Victoria, BC V9B 0J3
Telephone: 250-391-8592 Facsimile: 250-391-8593


PROJECT

195 KAMLOOPS AVE
BOB PARIHAR

CONCEPT SERVICING PLAN

| | |
|---|---|
| WESTBROOK PROJECT No. | 3397 |
| GOVERNING AUTHORITY FILE No. | |
| SHEET 1 OF 1 | REV. |
| WESTBROOK DRAWING No. | FIGURE 1 |


RECEIVED
MAR 18 2019
PLANNING DEPT.
DISTRICT OF SAANICH